Scale 1:2500

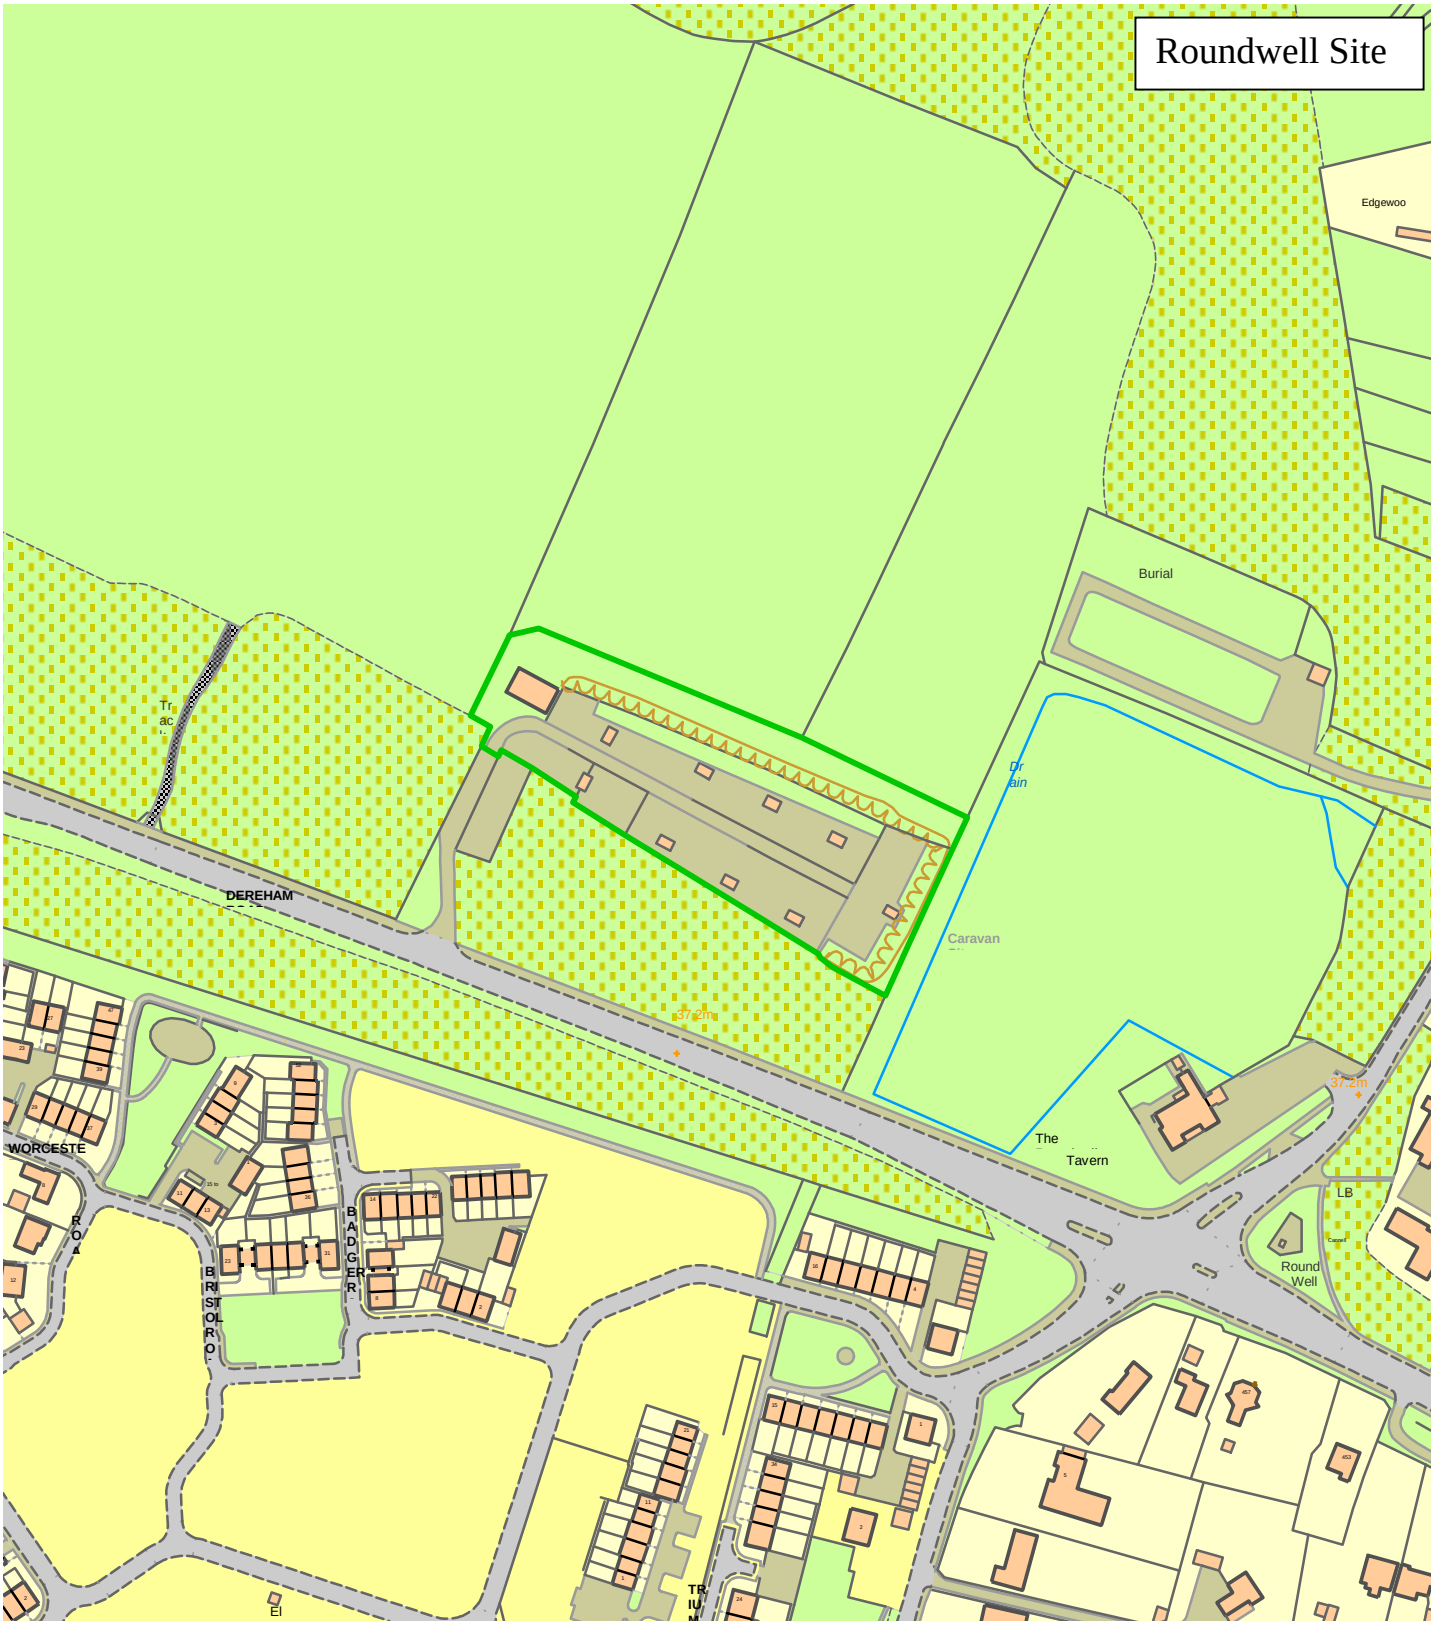

The material contained in this plan has been reproduced from Ordnance Survey digital map data with the permission of the controller of HM Stationery Office, © Crown Copyright. This copy has been produced for South Norfolk Council purposes. No further copies may be made. Licence No. 100019483

South Norfolk Council, Long Stratton, Norwich, Norfolk, NR15 2XE Tel (01508) 533633 Fax (01508) 533625